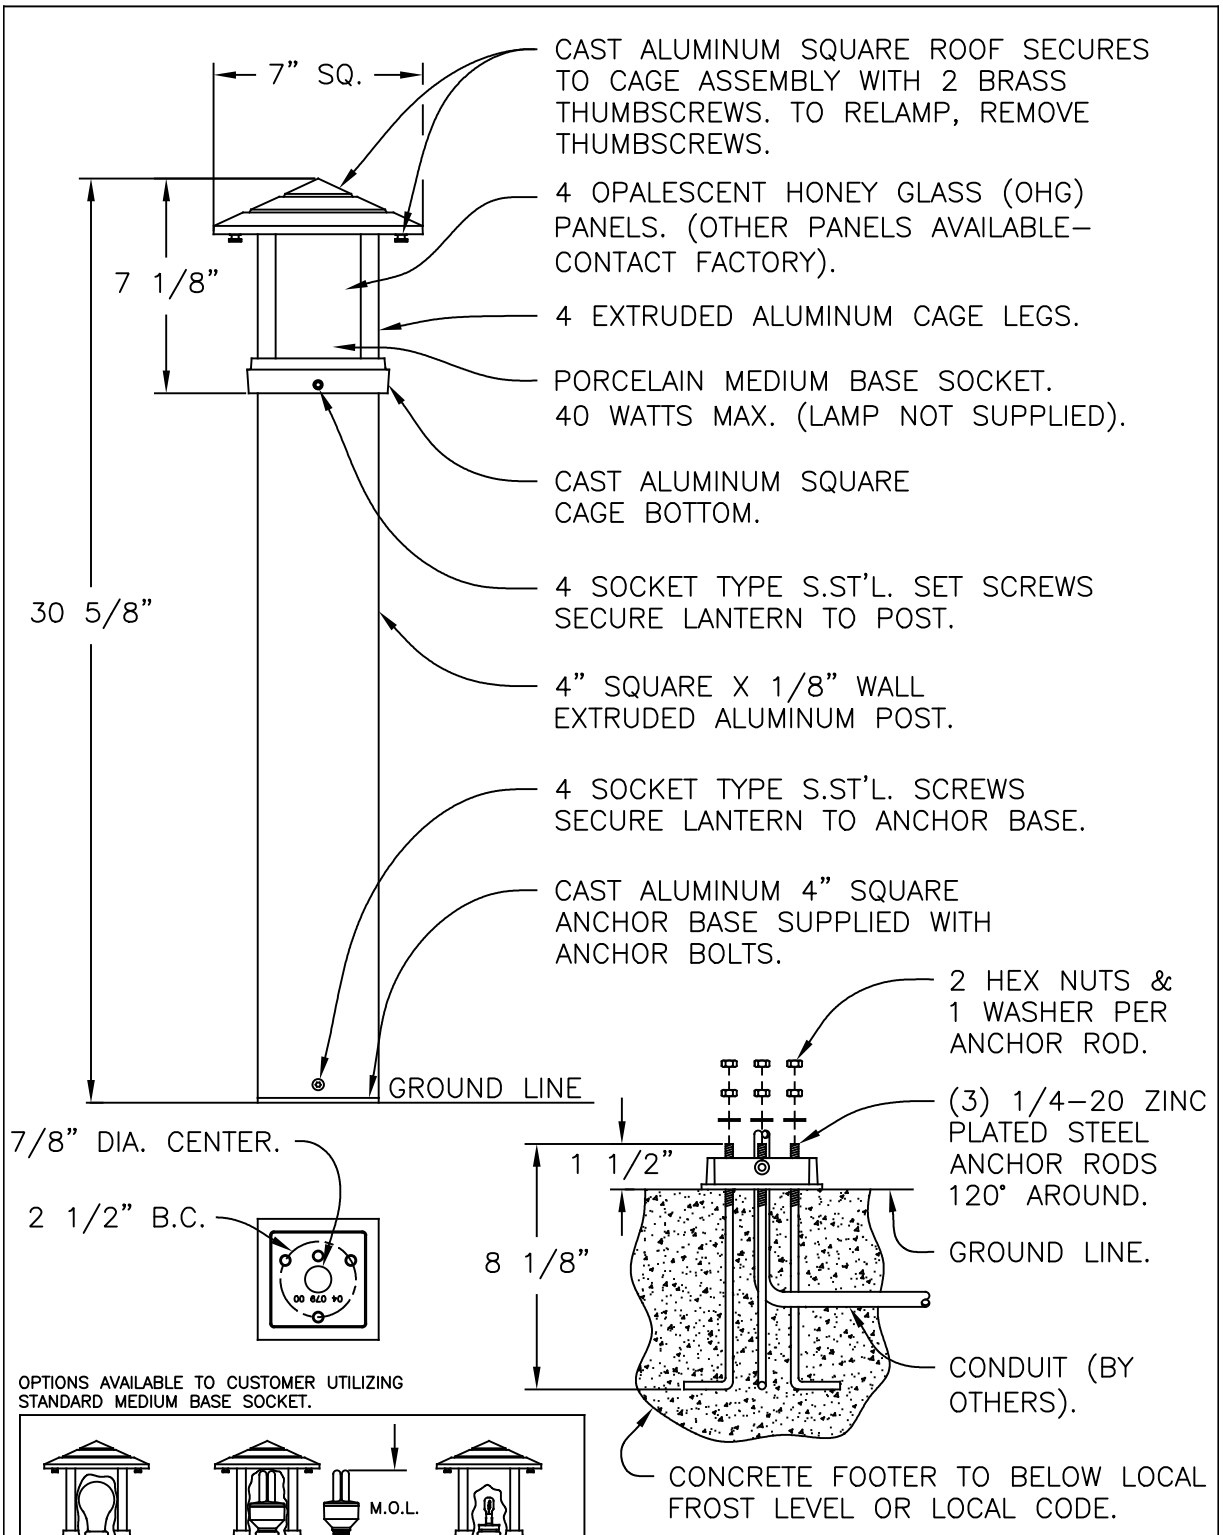

OPTIONS AVAILABLE TO CUSTOMER UTILIZING STANDARD MEDIUM BASE SOCKET.

STANDARD LAMPING
MEDIUM BASE SOCKET WITH INCANDESCENT LAMP, LAMP NOT SUPPLIED.

MEDIUM BASE SOCKET WITH SCREW IN TYPE COMPACT FLUORESCENT LAMP. M.O.L. NOT TO EXCEED 5 1/8". LAMP NOT SUPPLIED.

MEDIUM BASE SOCKET WITH LOW VOLTAGE WEDGE BASE SOCKET ADAPTER AND LOW VOLTAGE LAMP. CUSTOMER MUST ORDER LVW107–7 WATT, LVW109–9 WATT, OR LVW118–18 WATT ADAPTER WITH LAMP.

ALL MOUNTING HARDWARE IS SUPPLIED. LANTERN WILL BE PREWIRED AND TESTED. ALL ELECTRICAL COMPONENTS ARE U.L. LISTED.

HEIGHT	30 5/8"
WIDTH	7" SQ.
PROJECTION	
TOP TO OUTLET	

Drawing for illustration only – scale approximate

Hanover LANTERN
425 E. MIDDLE ST. HANOVER PA 17331
PH: (717) 632-8484 – FAX: (717) 969-2930

TITLE: "INDIAN WELLS" 28200 SERIES BOLLARD

SCALE:	DATE:	DWG BY:	DWG. NO.
1=4	03/02/06	ATV	28285